KT-20D — 20-Foot Kitchen Trailer

California Mobile Kitchens • “Keep Your Kitchen Cooking”

Unit Identification

Unit	KT-20D — 20-ft commercial kitchen trailer
VIN	7UZEN2023TD001378
Registration	California permanent trailer plate 4XA9407
HCD insignia	California Dept. of Housing & Community Development — SPCM 43562 (stamped serial D001378, matching VIN)
Manufacturer	Kaufman Trailers Group, LLC — manufactured September 16, 2025
GVWR	14,000 lbs
Configuration	Tandem-axle, towable trailer; stainless-steel commercial interior, diamond-plate floor
Capacity	1–300 meals per meal period
Replacement value	$160,000

Cooking Equipment (as fitted)

Range	Cooking Performance Group S60-G24-L — 6 burners, 24-in flat-top griddle, two ovens below (NSF)
Deep fryer	Avantco liquid-propane floor fryer (F4-ES-P) — twin baskets
Exhaust hood	Ventilation Direct Type I hood, 86 x 30 in, baffle filters, high-speed exhaust
Fire suppression	Buckeye Kitchen Mister BFR-10 wet-chemical fire suppression system (UL-300) — State Fire Marshal tagged, serviced by MBB Fire Protection Co. (Lic. C16-906926); plus a Buckeye WC-6L portable wet-chemical (Class K) extinguisher
Refrigeration	Avantco solid-door reach-in refrigerator (A-19R-HC) and freezer (A-19F-HC) — stainless steel
Holding	Avantco full-height heated holding / proofing cabinet — glass door, digital temperature display, heat and humidity controls
Climate control	AproDr split-type air conditioner — outdoor unit model AAG22-12H1B, 115V / 60 Hz, R-454B, ETL Listed

Electrical

City power inlet on the front utility panel — CMK standard service is 208–220V, single-phase, 50-amp. Interior breaker panel with labeled circuits: main, hood extractor, water heater, refrigerators and freezer, food warmer, A/C, interior and exterior lights, and outlets. Generator available separately if shore power is unavailable (not included by default).

Propane

Two 100-lb vertical LPG tanks mounted on the front tongue rack, manifolded to the cooking line.

Water & Plumbing

- Stainless steel 3-compartment sink (GSW SEE-18183D, NSF) with 18-in drainboards on both sides, pre-rinse spray faucet, enclosed base cabinets, and overhead shelving
- Hand-wash sink with splash guards, plus a prep sink (GSW SE18181N-M) — 18 x 18 x 14-in bowl, 6-in splash guard; soap and paper-towel dispensers
- Rheem 20-gallon water heater
- Washdown hose stored in the cabinet under the 3-compartment sink
- Onboard fresh-water tank with exterior fill hatch; exterior drain valve
- Fresh-water connection: ¾-inch; wastewater: 1½-inch (CMK standard)
- 250-gallon waste holding tank available where no sewer connection exists

Support Services

Delivery, setup, and removal by CMK; ADA ramps and decking available. Rental includes scheduled service support — operators obtain local health permits (CMK supplies documentation).

Unit Photos — KT-20D



Exterior — tandem-axle, CMK livery



Front — split A/C above propane tanks; KT-20D



Interior — full-length view, refrigeration and prep side



Interior — cooking line, serving counter, sink end



Interior cooking line under the Type I hood



CPG S60-G24-L range — 6 burners, 24-in griddle, 2 ovens



Avantco LP floor fryer — twin baskets



Ventilation Direct Type I hood



Utility connections — city power inlet, fill hatches, drain



Propane — two 100-lb vertical LPG tanks



Split A/C data plate — AproDr AAG22-12H1B



Manufacturer plate — Kaufman Trailers, VIN 7UZEN2023TD001378



Buckeye Kitchen Mister BFR-10 suppression cylinder



Interior breaker panel — labeled circuits



Buckeye WC-6L portable Class K extinguisher



3-compartment sink with pre-rinse faucet



Hand-wash sink and prep sink



Avantco reach-in refrigerator and freezer



Avantco heated holding / proofing cabinet



Holding cabinet controls — heat and humidity



California permanent trailer plate 4XA9407



HCD insignia — SPCM 43562


Trailer Plans — KT-20D

The following pages are the KT-20D plan set: top view (floor plan), interior and exterior elevations, and plumbing view.

Source: California Mobile Kitchens plan set for KT-20D (californiamobilekitchens.com).

KT-20D Trailer

1. Top View Plan Check #_____

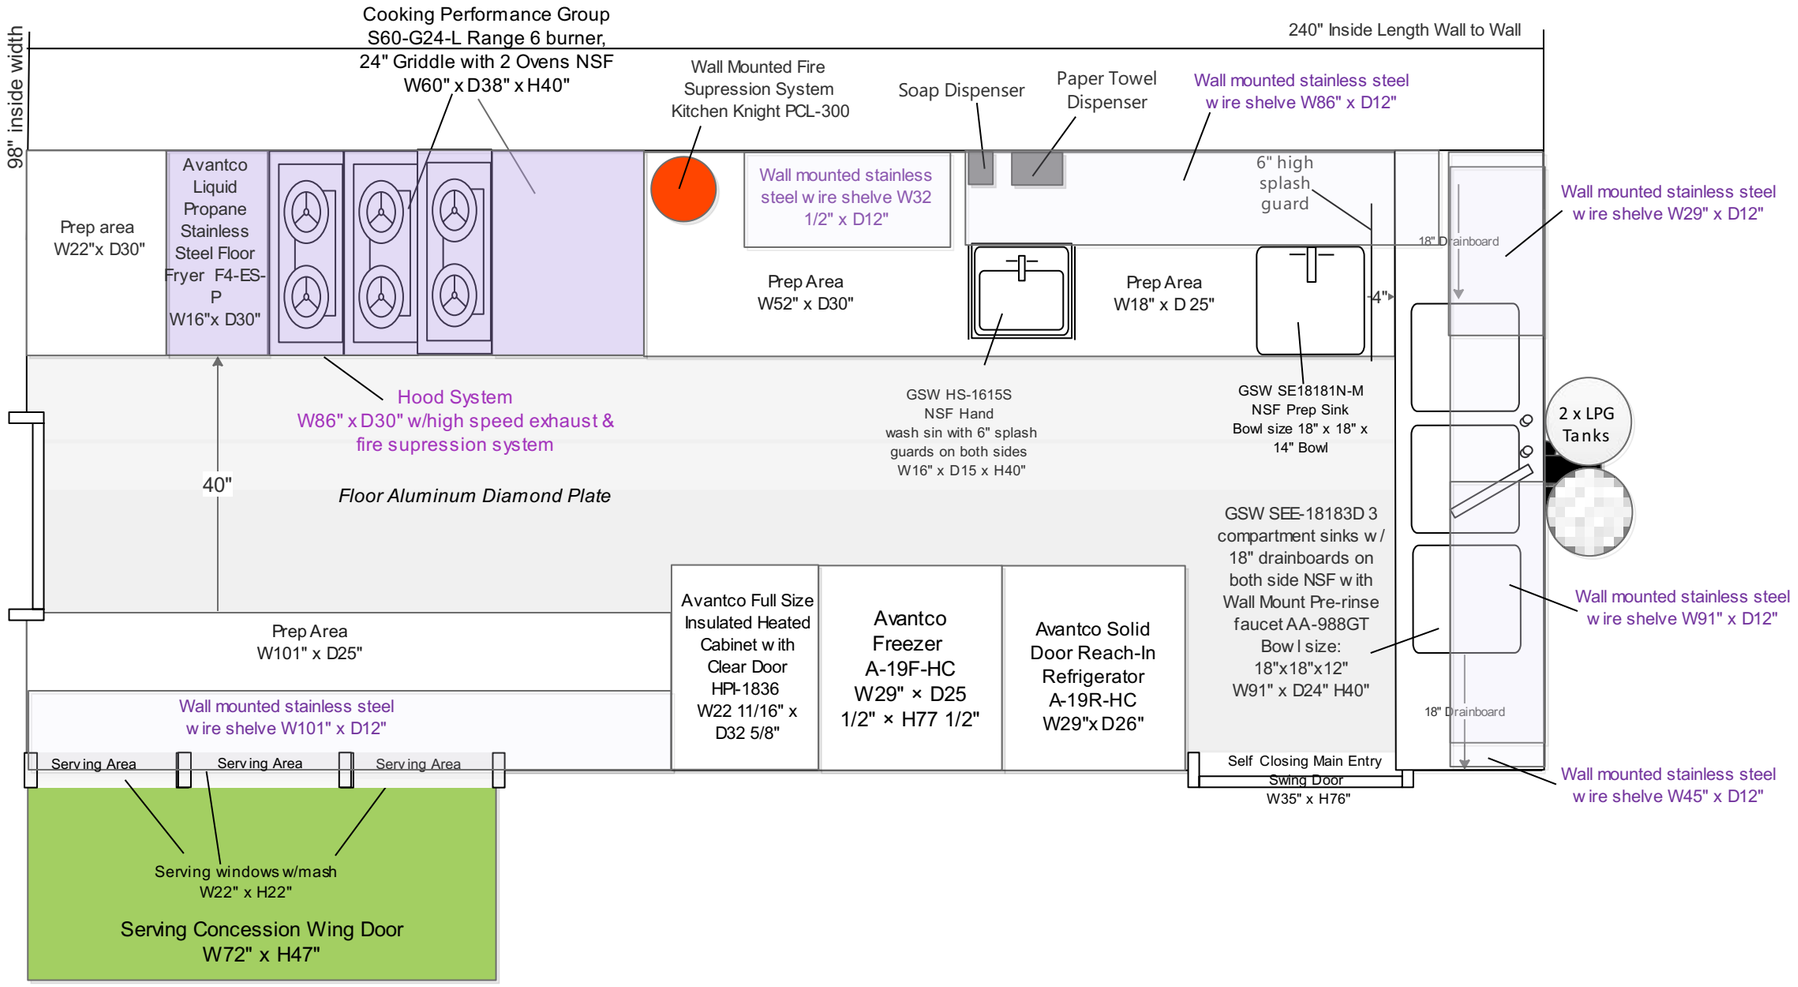


Description:

- All submitted plans are scaled of 1/2"=1'
- 1/8" Aluminum diamond plate will be used for the floor.
- Smooth aluminum or stainless steel sheet metal will be used for wall and ceiling
- 4" high 3/8" radius aluminum molding extended to the wall will be used
- NSF approved food graded silicon will be used to fill connections of cabinets, walls etc.
- Aluminum diamond plate floor will be welded to fill gaps and connections to make it water resist
- Specification sheet has been attached for all equipment used
- All stainless steel cabinets installed with security latch to ensure doors reliability while moving
- Shurflo water pump will be used model#: 2088-422-144, water delivery range 1.5-2.8 GPM.
- Water inlet is 1" above overflow
- 86" Type I hood has been provided
- Utensil drawer is smooth and has rounded corners and can be easily pull out for cleaning
- sanitizing buckets are mounted to the cabinet shelve and they have covers to prevent spillage while vehicle is in motion
- Wash down hose is located under the 3 compartment sink in custom built stainless cabinet. It is not located above any food equipment. The length of the hose is as long as the truck
- Preparation area is stainless steel smooth and cleanable
- All appliances are NSF approved (please see NSF letters attached)
- Trailer inside height is 102"
- Shatterproof LED light will be used
- All equipment mounted securely to the framing structure and/or counter top.
- all gas-fired appliances properly insulated in a manner that will prevent excessive heat buildup and/or injury
- All units will be build to the Los Angeles County Health Code requirement
- All equipment are sealed to floor or have minimum 6" cleaning space under.

KT-20D Trailer

2. Passenger Side Interior View Plan Check #_____

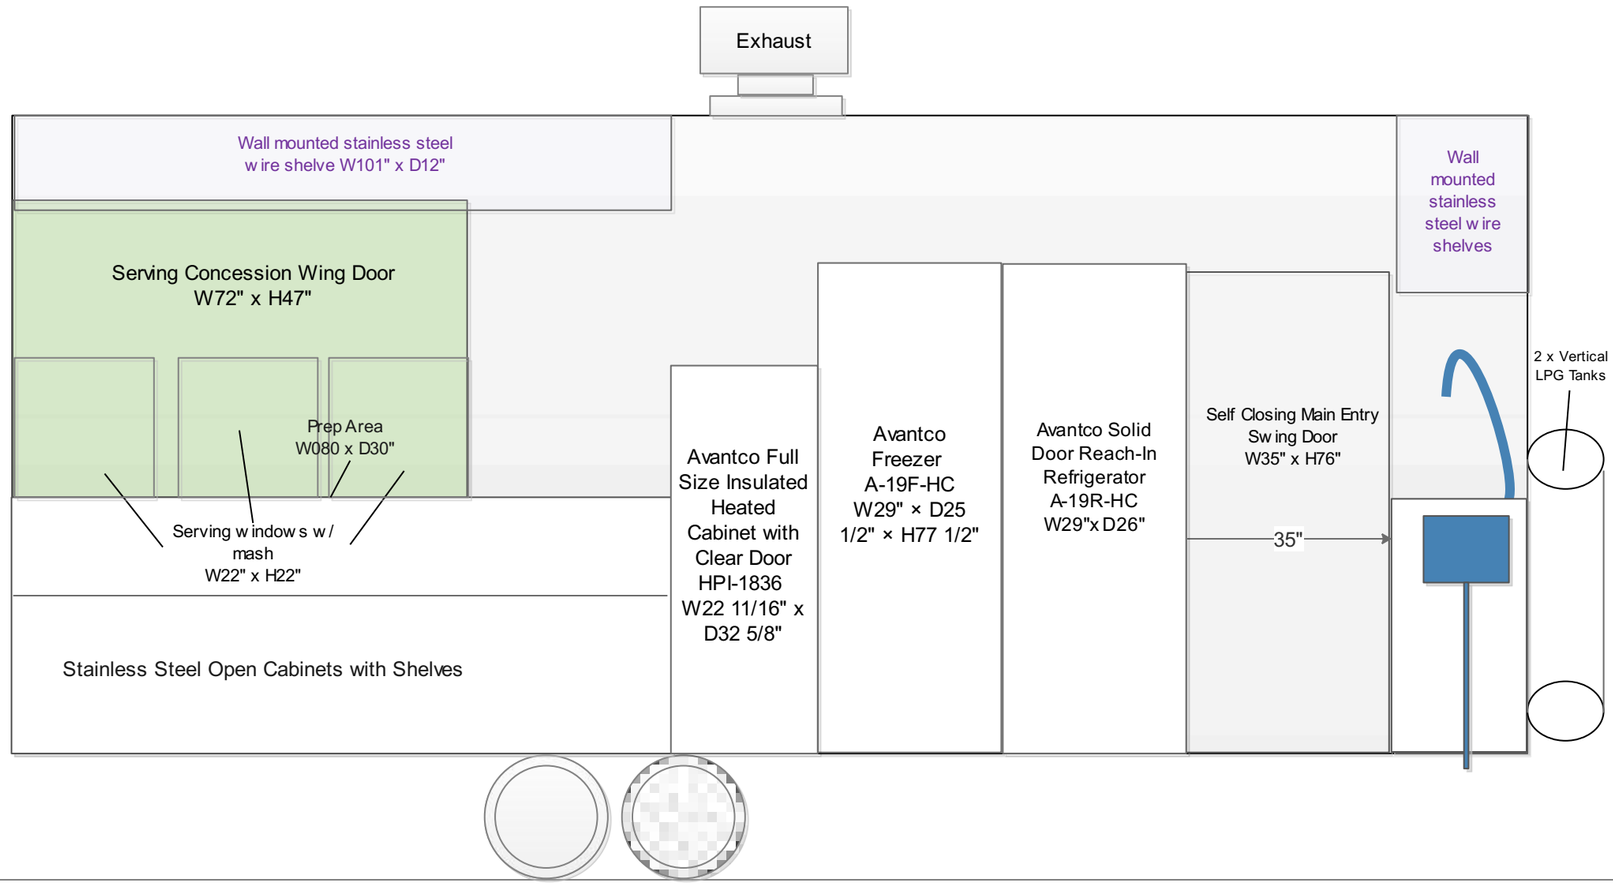

GSW
www.GSW-USA.com

Item No.:_____
Order No.:_____
Qty:_____Date:_____

THREE COMPARTMENT SINK WITH TWO DRAIN BOARDS

Features

- 16 or 18 gauge stainless steel
- Three tubs sink with two drain boards
- 8" wall mounted faucet holes
- Polished finish stainless steel
- Stainless steel legs with cross bracing
- Extra welded under tubs for longevity
- Strainers included, opening diameter 3-5/8"
  (Except SE10143D strainer opening diameter 1-7/8")

Suggested Accessory:

AA-7xxG




AA-8xxGS






Intertek

Plan View

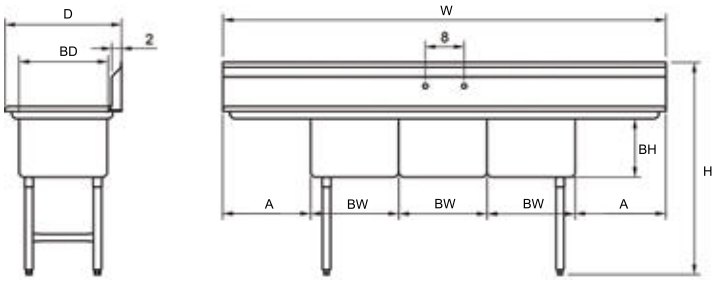


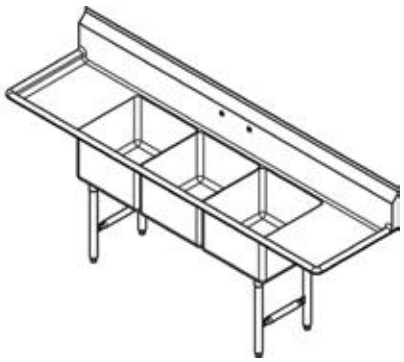

Order No.	Gauge	D x W x H (in)	BD x BW x BH (in)	A (in)	G. W. (lb)
SE10143D	18	21 x 54-3/8 x 41	14 x 10 x 10	12	48
SE15153D	18	21 x 75-3/8 x 45	15 x 15 x 10	15	70
SE16203D18	18	26 x 84-3/8 x 45	20 x 16 x 12	18	84
SE16203D24	18	26 x 96-3/8 x 45	20 x 16 x 12	24	88
SE18183D	18	24 x 90-3/8 x 45	18 x 18 x 12	18	91
SEE18183D	18	24 x 90-3/8 x 45	18 x 18 x 12	18	88
SE18183D20	18	24 x 94-3/8 x 45	18 x 18 x 12	20	93
SE18183D24	18	24 x 102-3/8 x 45	18 x 18 x 12	24	96
SH18243D	16	30 x 90-3/8 x 45	24 x 18 x 14	18	125
SHH18243D	16	30 x 90-3/8 x 45	24 x 18 x 14	18	123
SH18243D24	16	30 x 102-3/8 x 45	24 x 18 x 14	24	130
SH20203D	16	26 x 100-3/8 x 45	20 x 20 x 14	20	112
SH20243D	16	30 x 100-3/8 x 45	24 x 20 x 14	20	136
SHH20243D	16	30 x 100-3/8 x 45	24 x 20 x 14	20	132
SH20283D*	16	34 x 100-3/8 x 45	28 x 20 x 14	20	145
SHH20283D*	16	34 x 100-3/8 x 45	28 x 20 x 14	20	140
SH24243D*	16	30 x 120-3/8 x 45	24 x 24 x 14	24	155
SHH24243D*	16	30 x 120-3/8 x 45	24 x 24 x 14	24	151
Models makred with * have two sets of faucets holes.					


KT-20D Trailer

3. Passenger Side Exterior View Plan Check #_____

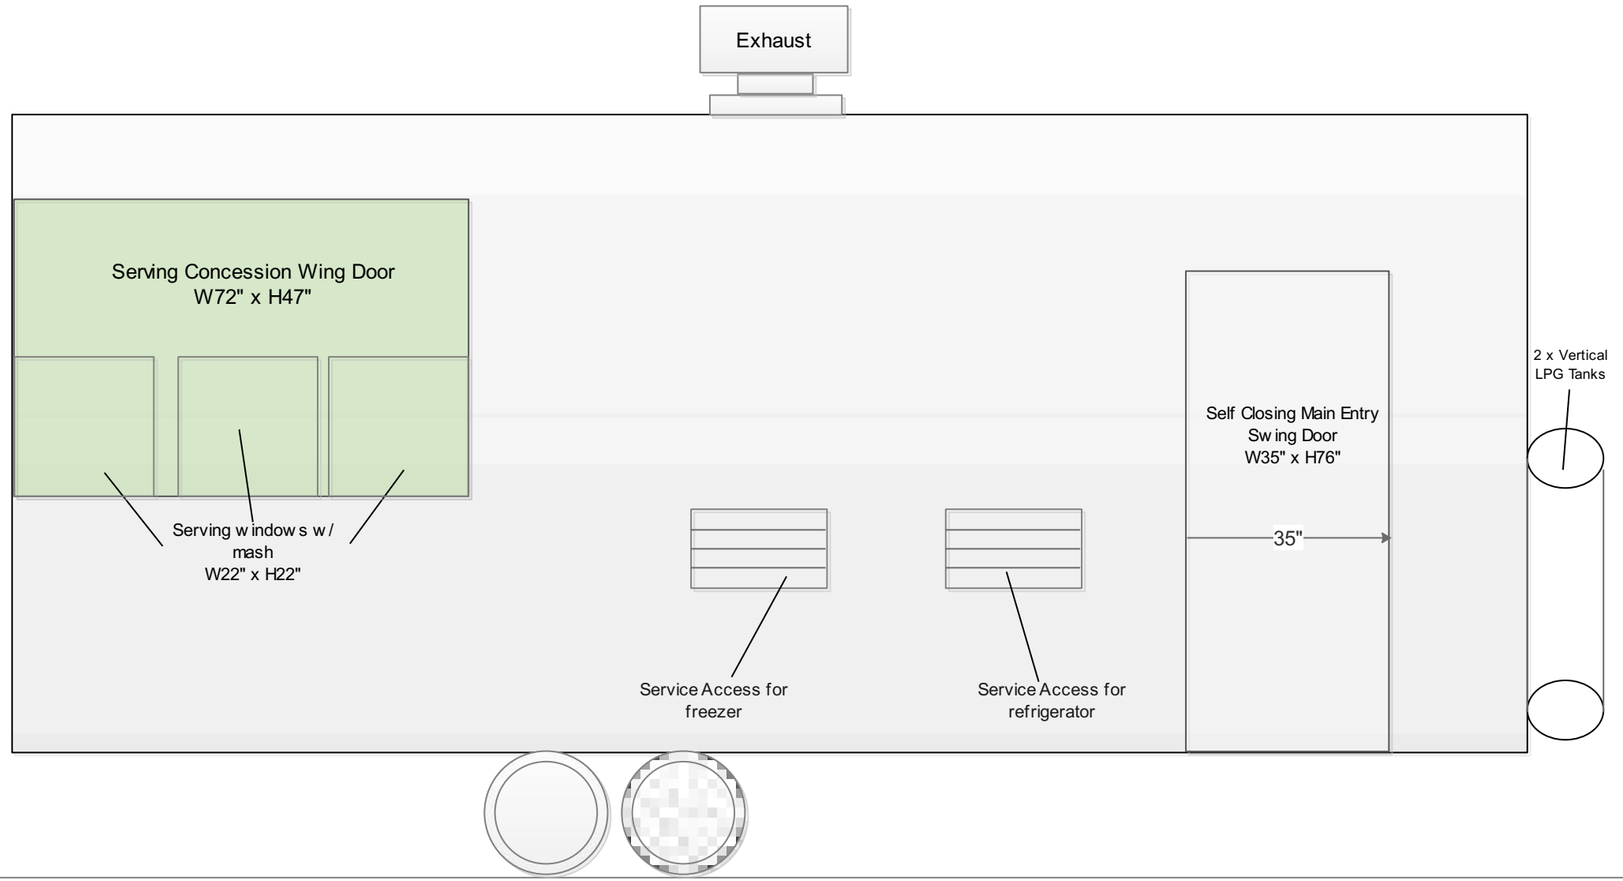

KT-20D Trailer


4. Driver Side Interior View Plan Check #_____

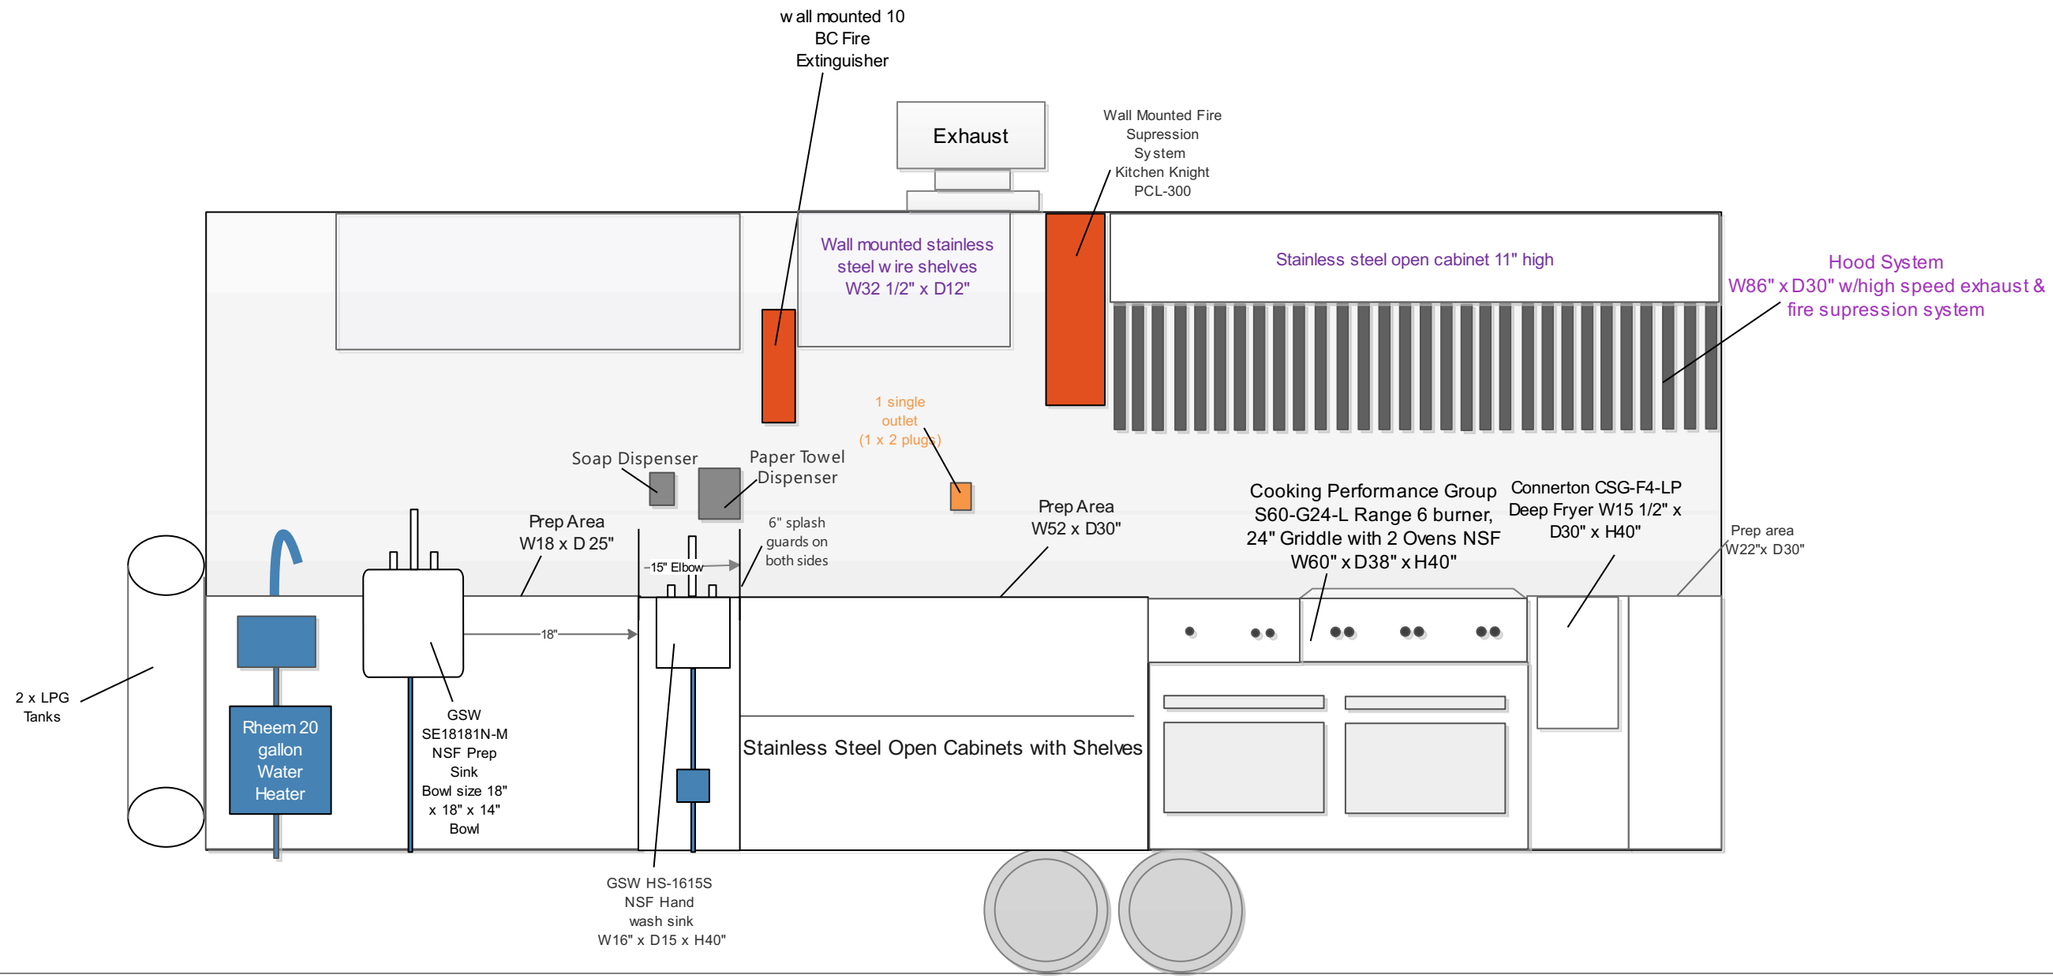

Description:
- Utensil Drawer is easily cleanable stainless steel material.
- Under sinks area will be covered with stainless steel and door.


KT-20D Trailer

5. Driver Side Exterior View Plan Check #_____

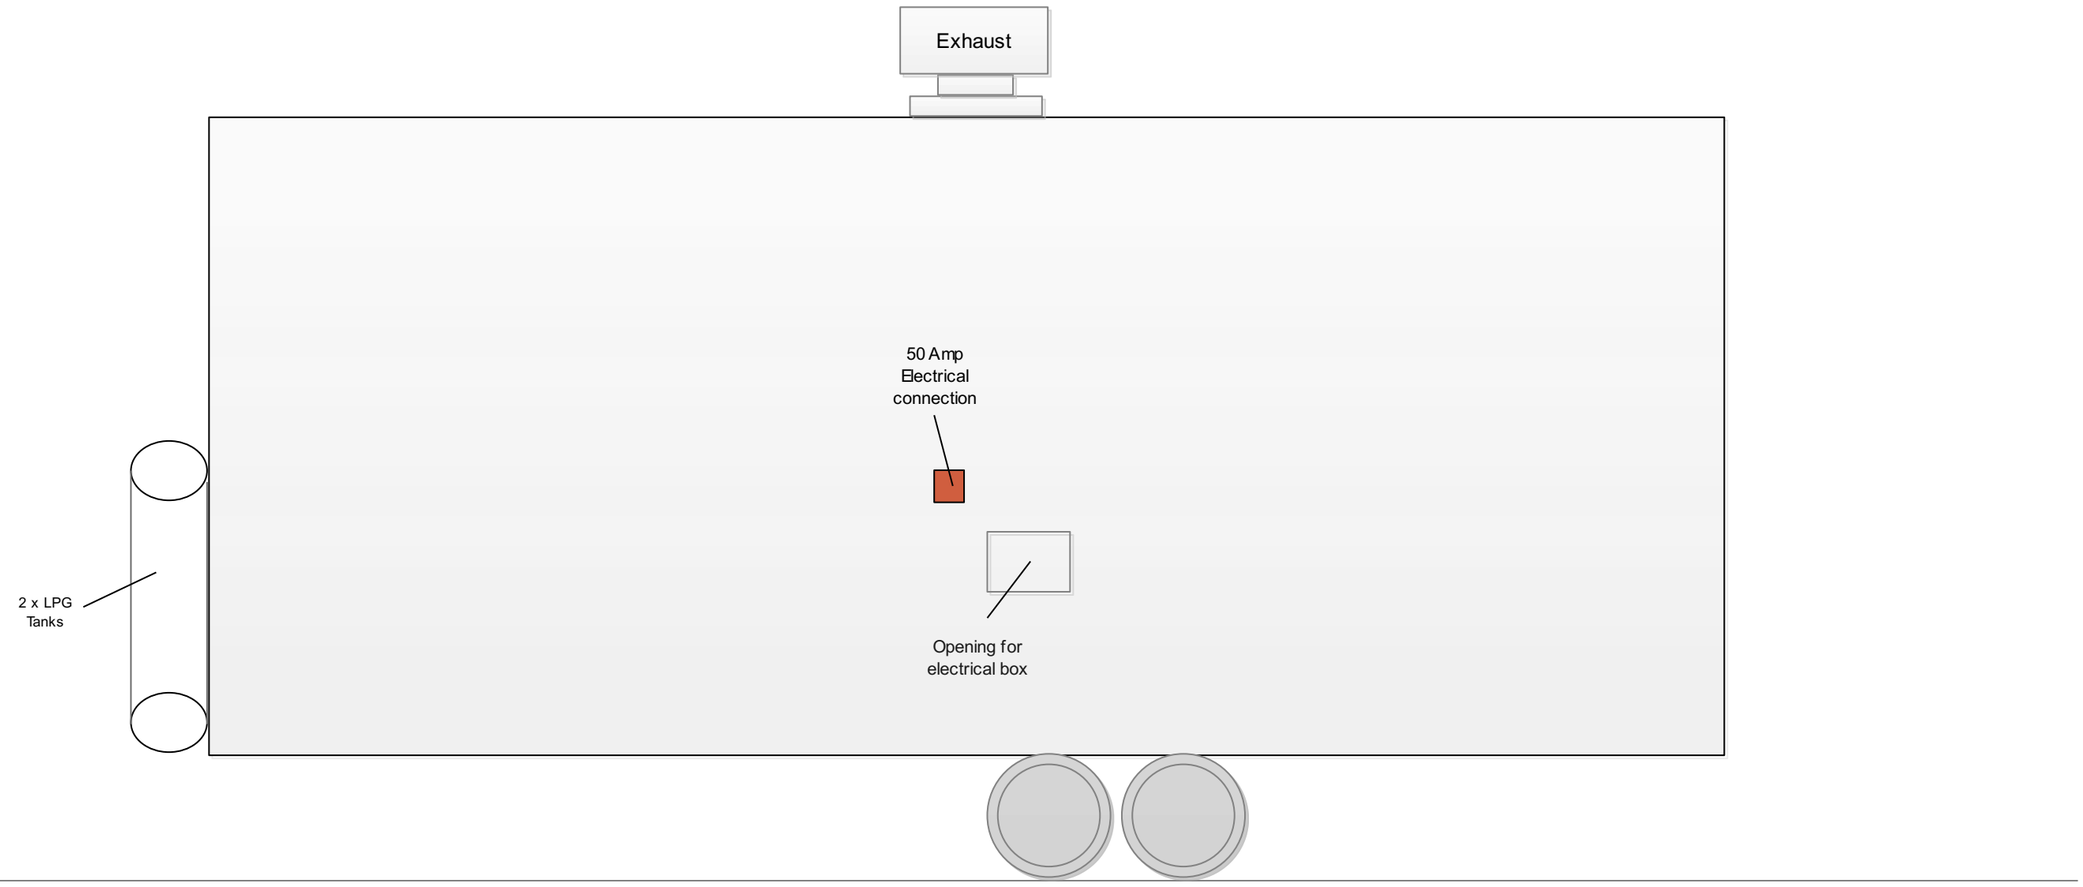

KT-20D Trailer

6. Plumbing View Plan Check #_____

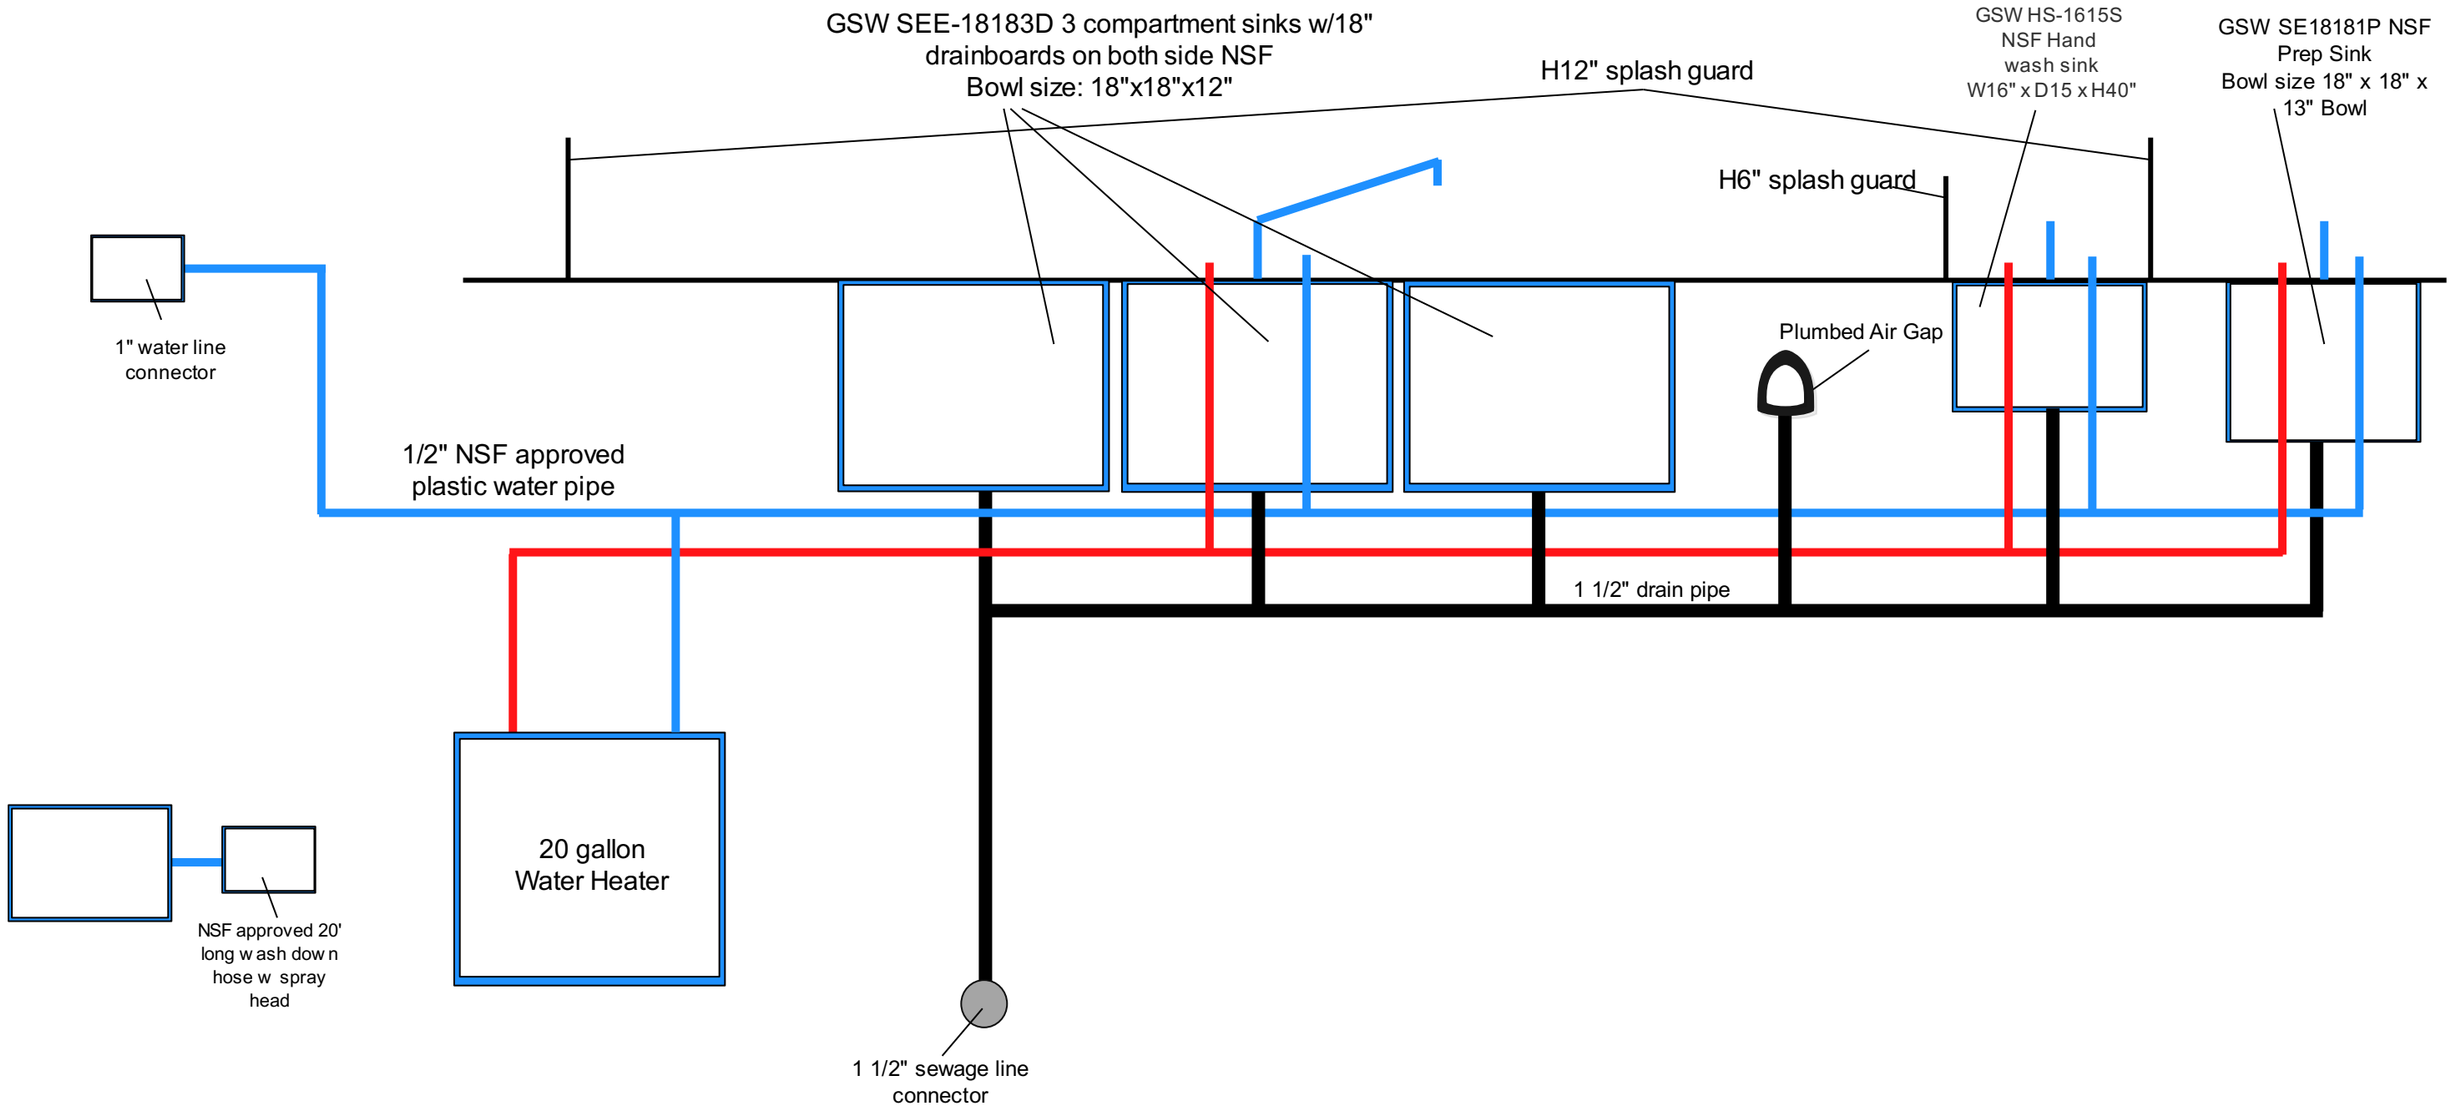

KT-20D Trailer

7. Front Side Exterior View Plan Check #_____

